Burswood

Draft design
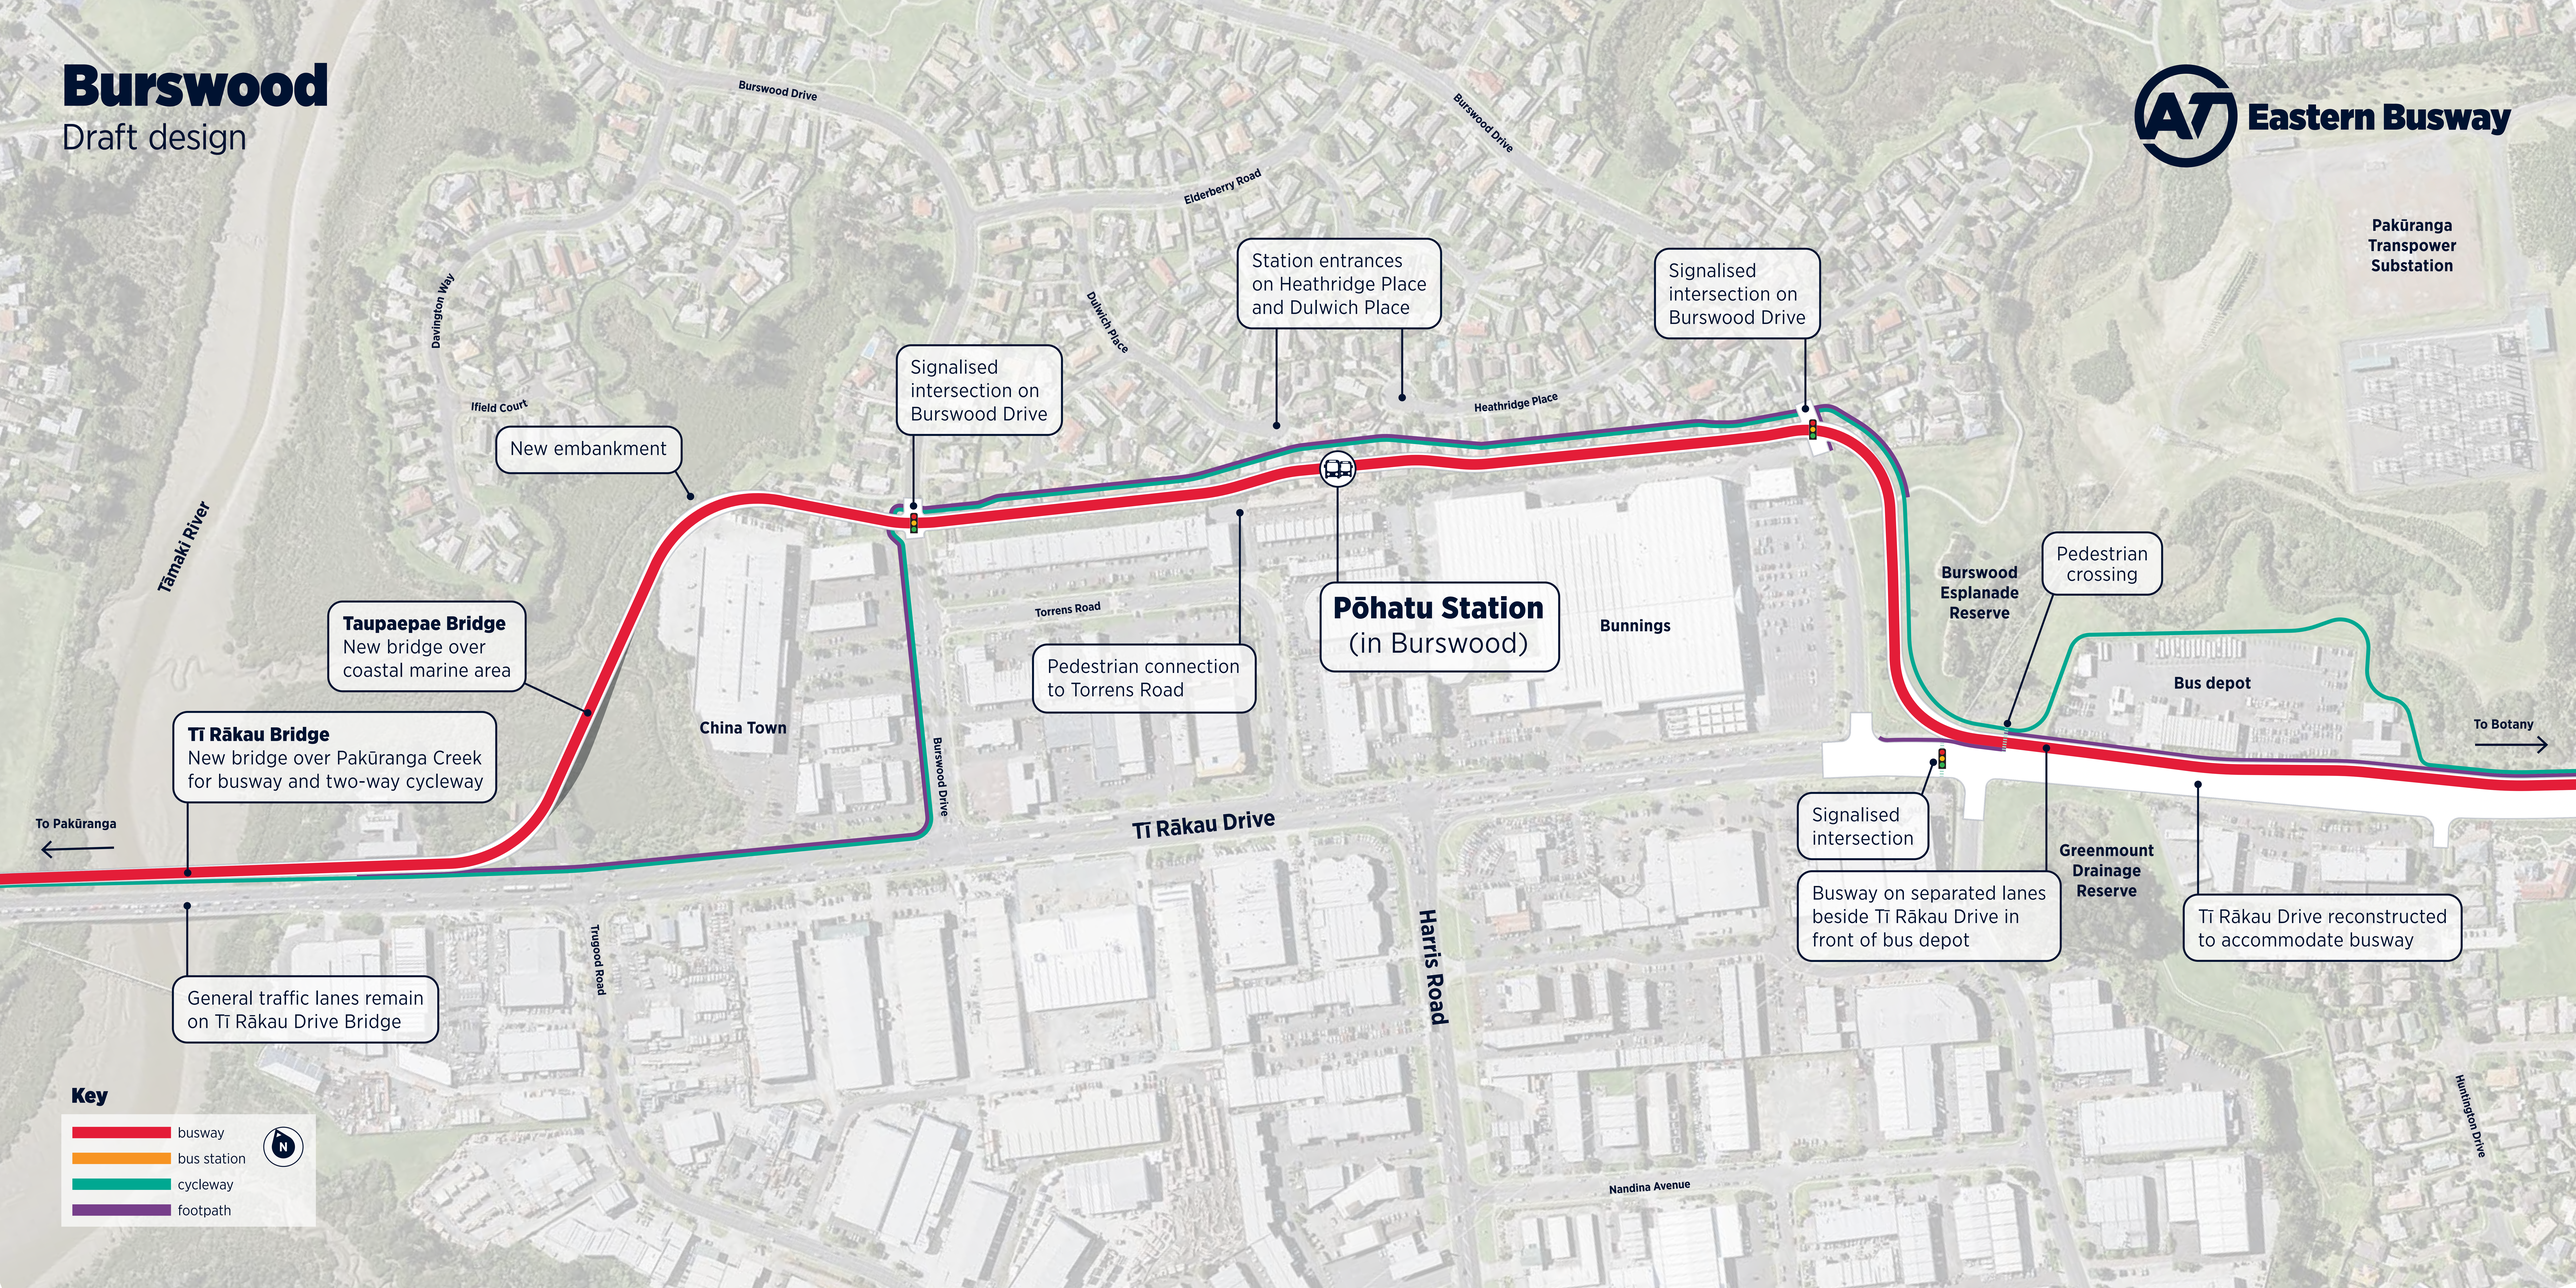
Eastern Busway